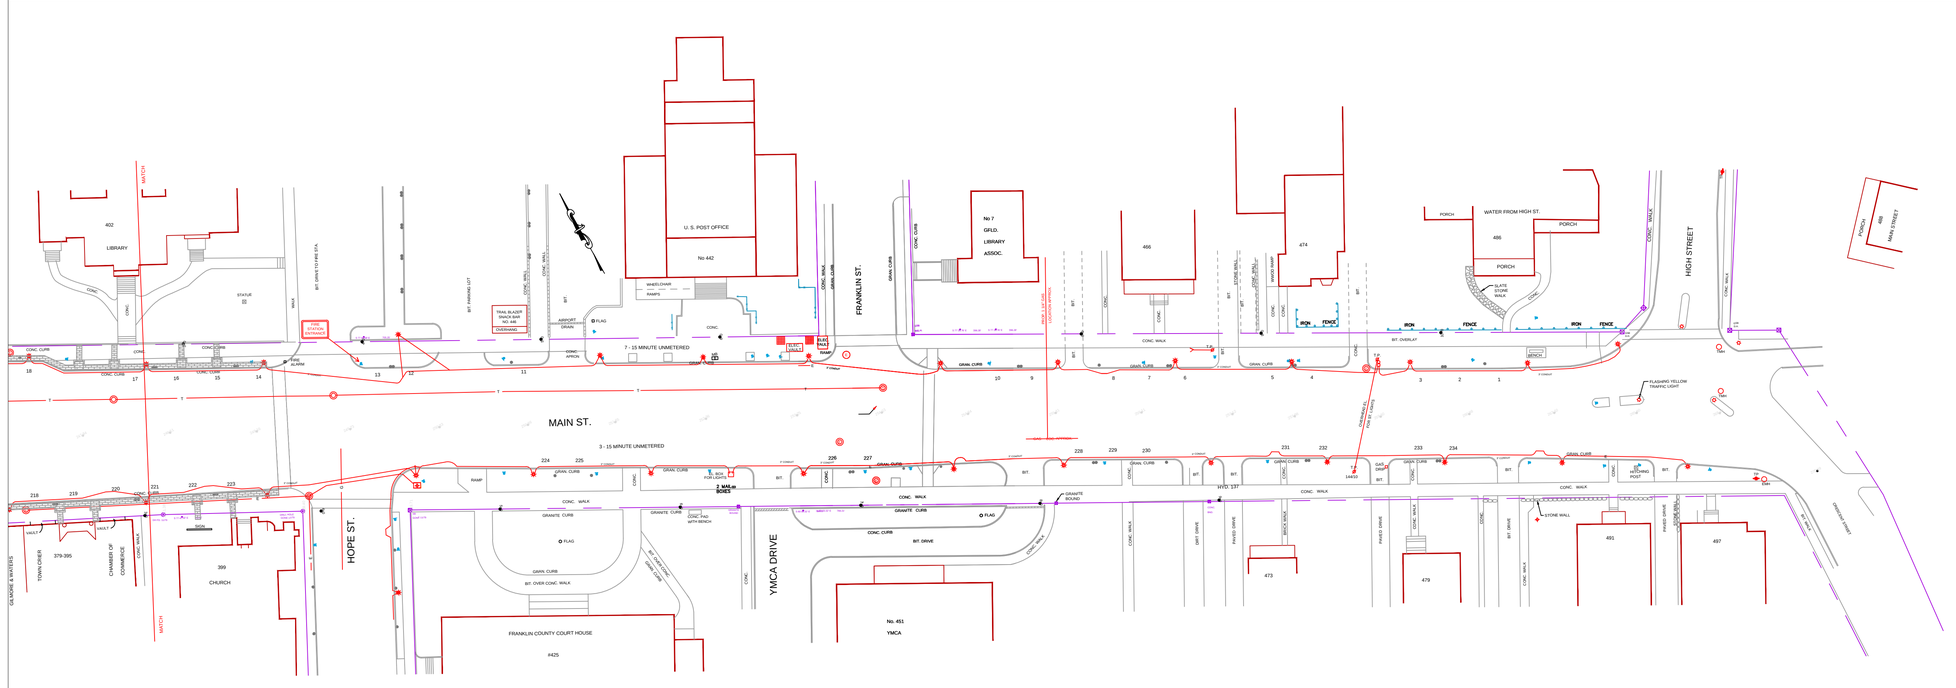

LEGEND

- SURVEY BENCHMARK
- SANITARY MANHOLE
- DRAIN MANHOLE
- CATCH BASIN
- HYDRANT
- GATE VALVE
- TELEPHONE POLE
- SANITARY
- DRAIN
- WATER
- FENCE-WALL
- PROPERTY LINE

RevNo	Revision Note	Date	By	Checked

This drawing and design is the property of the Town of Greenfield. It may not be used for any purpose other than by the owner. The Town of Greenfield does not authorize the reproduction or conveyance of any information contained herein without prior written permission.

TOWN WIFI PROJECT

Greenfield Department of Public Works Engineering Department

Drawing Name: MAIN STREET

Date	Designed by	Checked by	Rev	Sheet	Page
5/20/2015	SAU	---	0	C2	2/2

s:\dsc-cad-word\const. projects-dpw\town wifi\main st conduit and light post.dwg