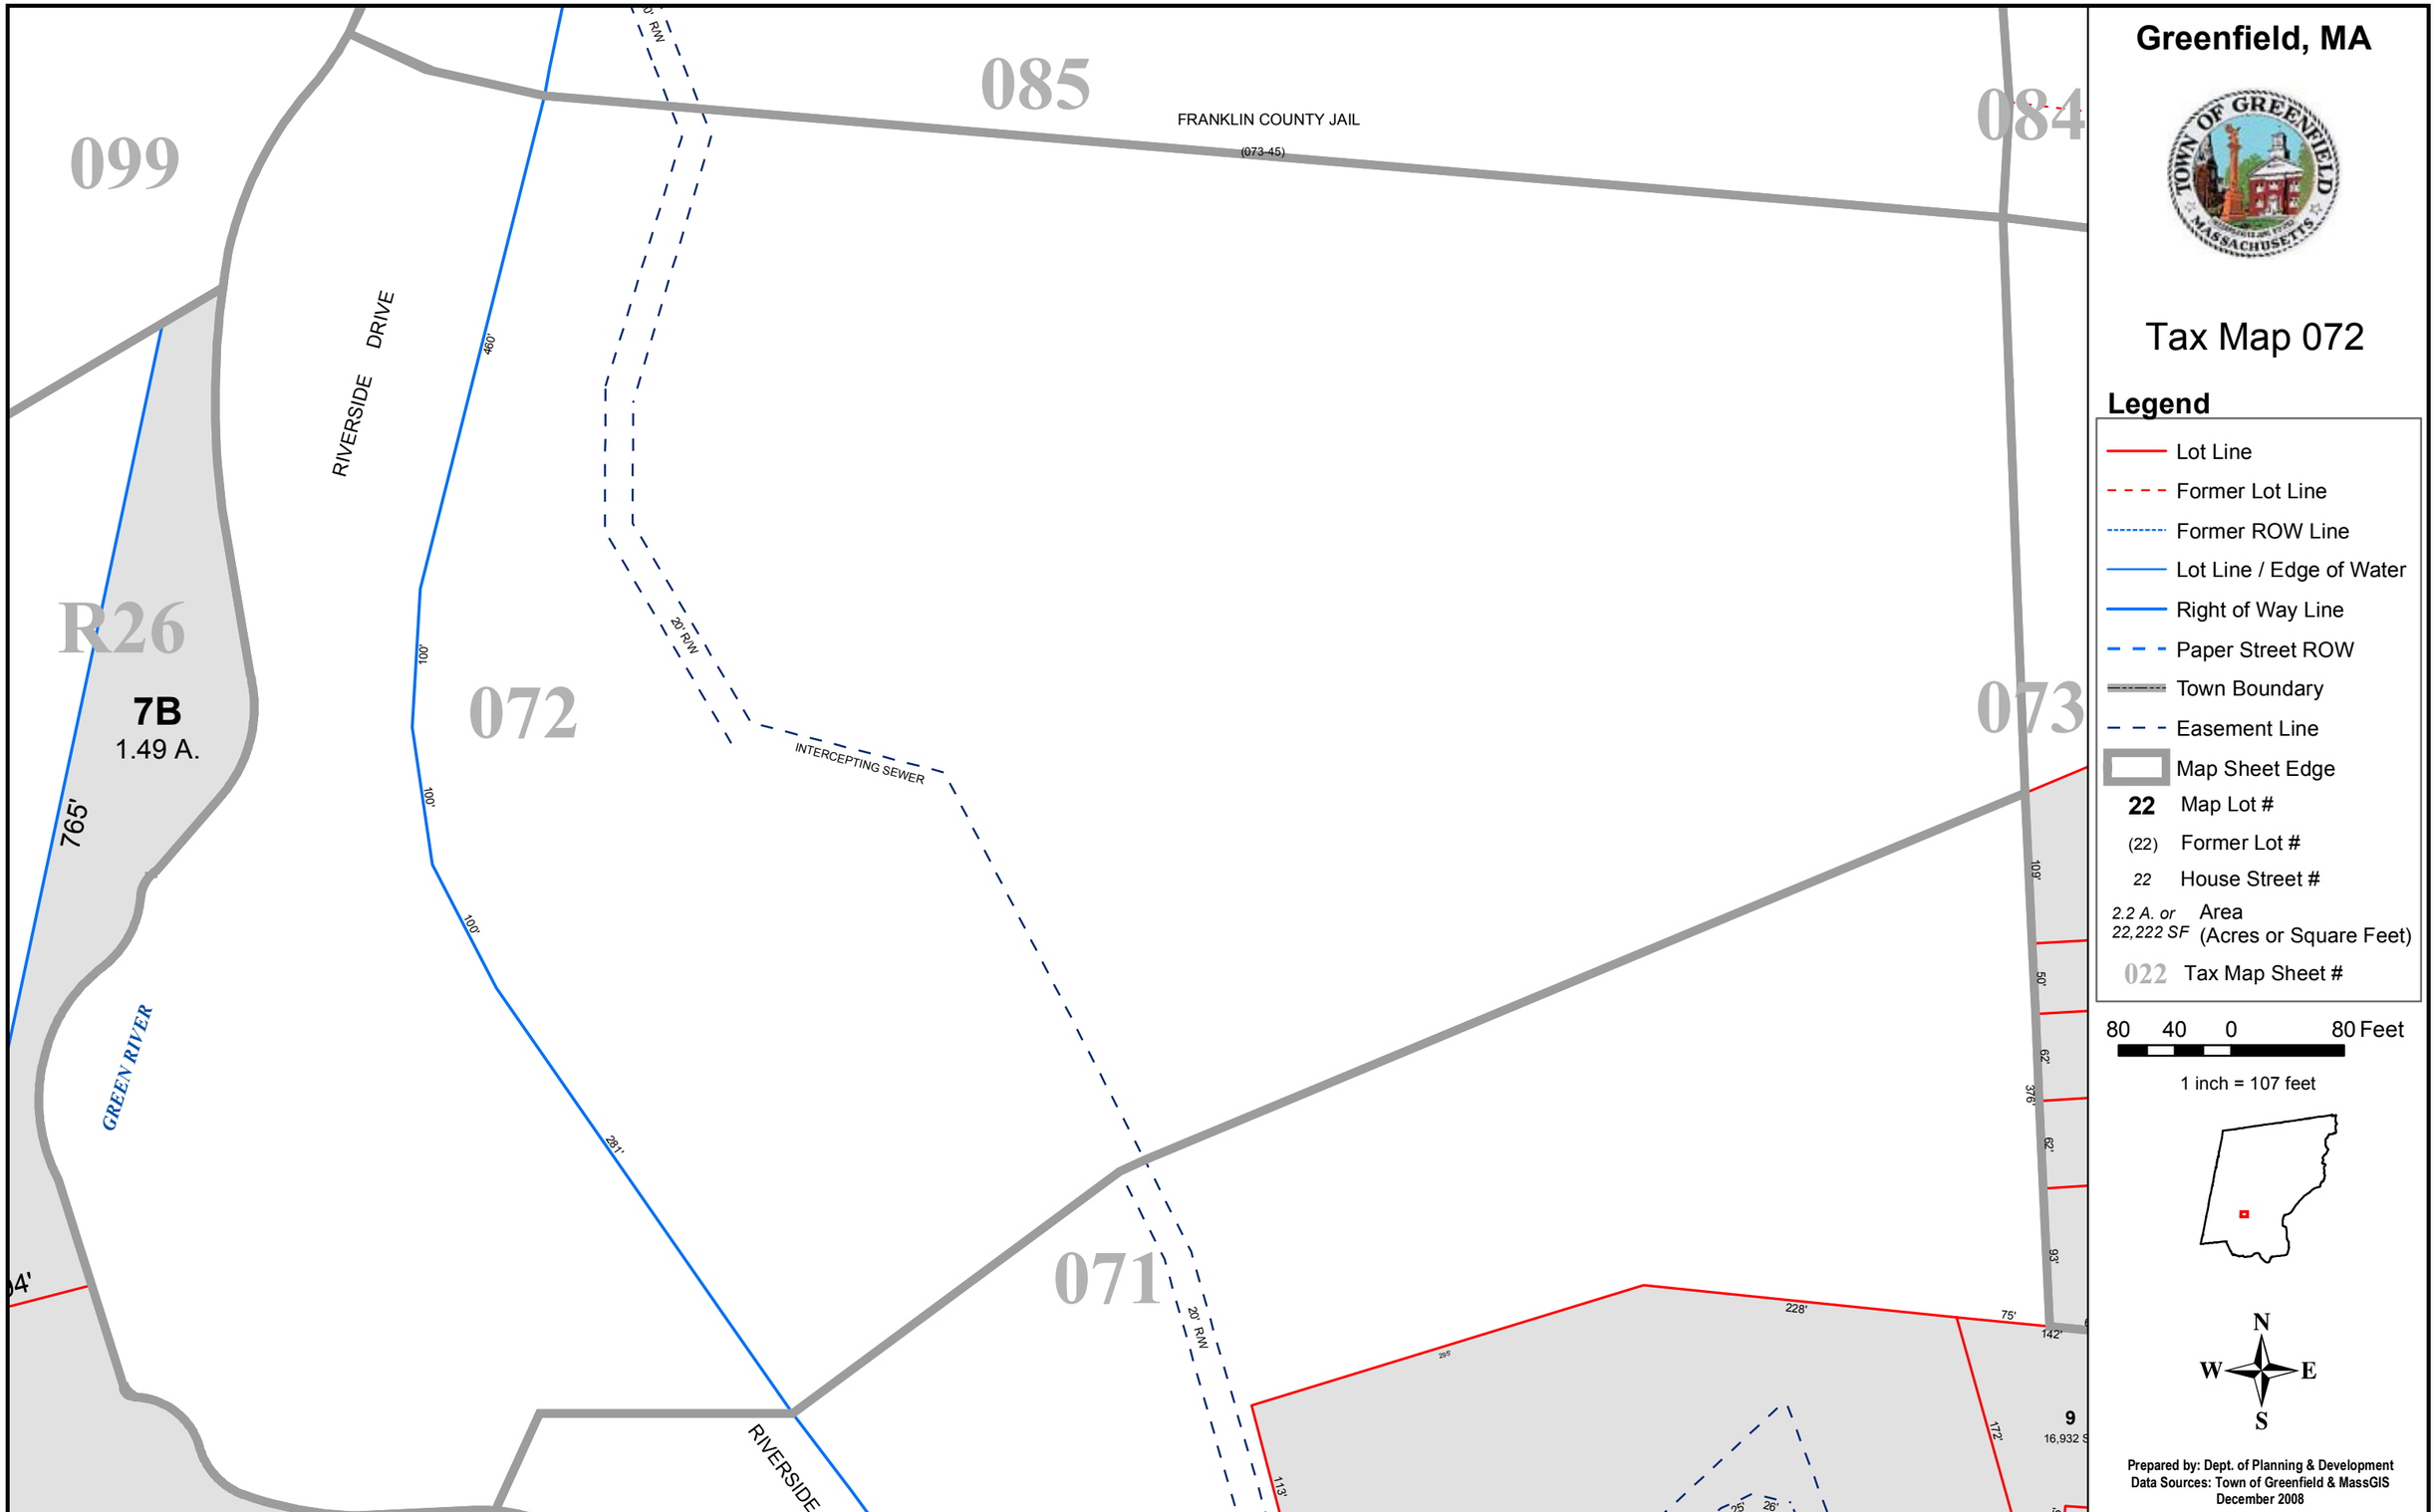

Greenfield, MA
Tax Map 072
Legend
Lot Line
Former Lot Line
Former ROW Line
Lot Line / Edge of Water
Right of Way Line
Paper Street ROW
Town Boundary
Easement Line
Map Sheet Edge
22 Map Lot #
(22) Former Lot #
22 House Street #
2.2 A. or 22,222 SF Area (Acres or Square Feet)
022 Tax Map Sheet #
80 40 0 80 Feet
1 inch = 107 feet
N
W
E
S
Prepared by: Dept. of Planning & Development
Data Sources: Town of Greenfield & MassGIS
December 2008
085
084
099
072
073
071
R26
7B
1.49 A.
765'
FRANKLIN COUNTY JAIL
(073-45)
RIVERSIDE DRIVE
GREEN RIVER
INTERCEPTING SEWER
20' R/W
460'
100'
281'
228'
75'
142'
109'
50'
62'
376'
93'
172'
113'
9
16,932 S