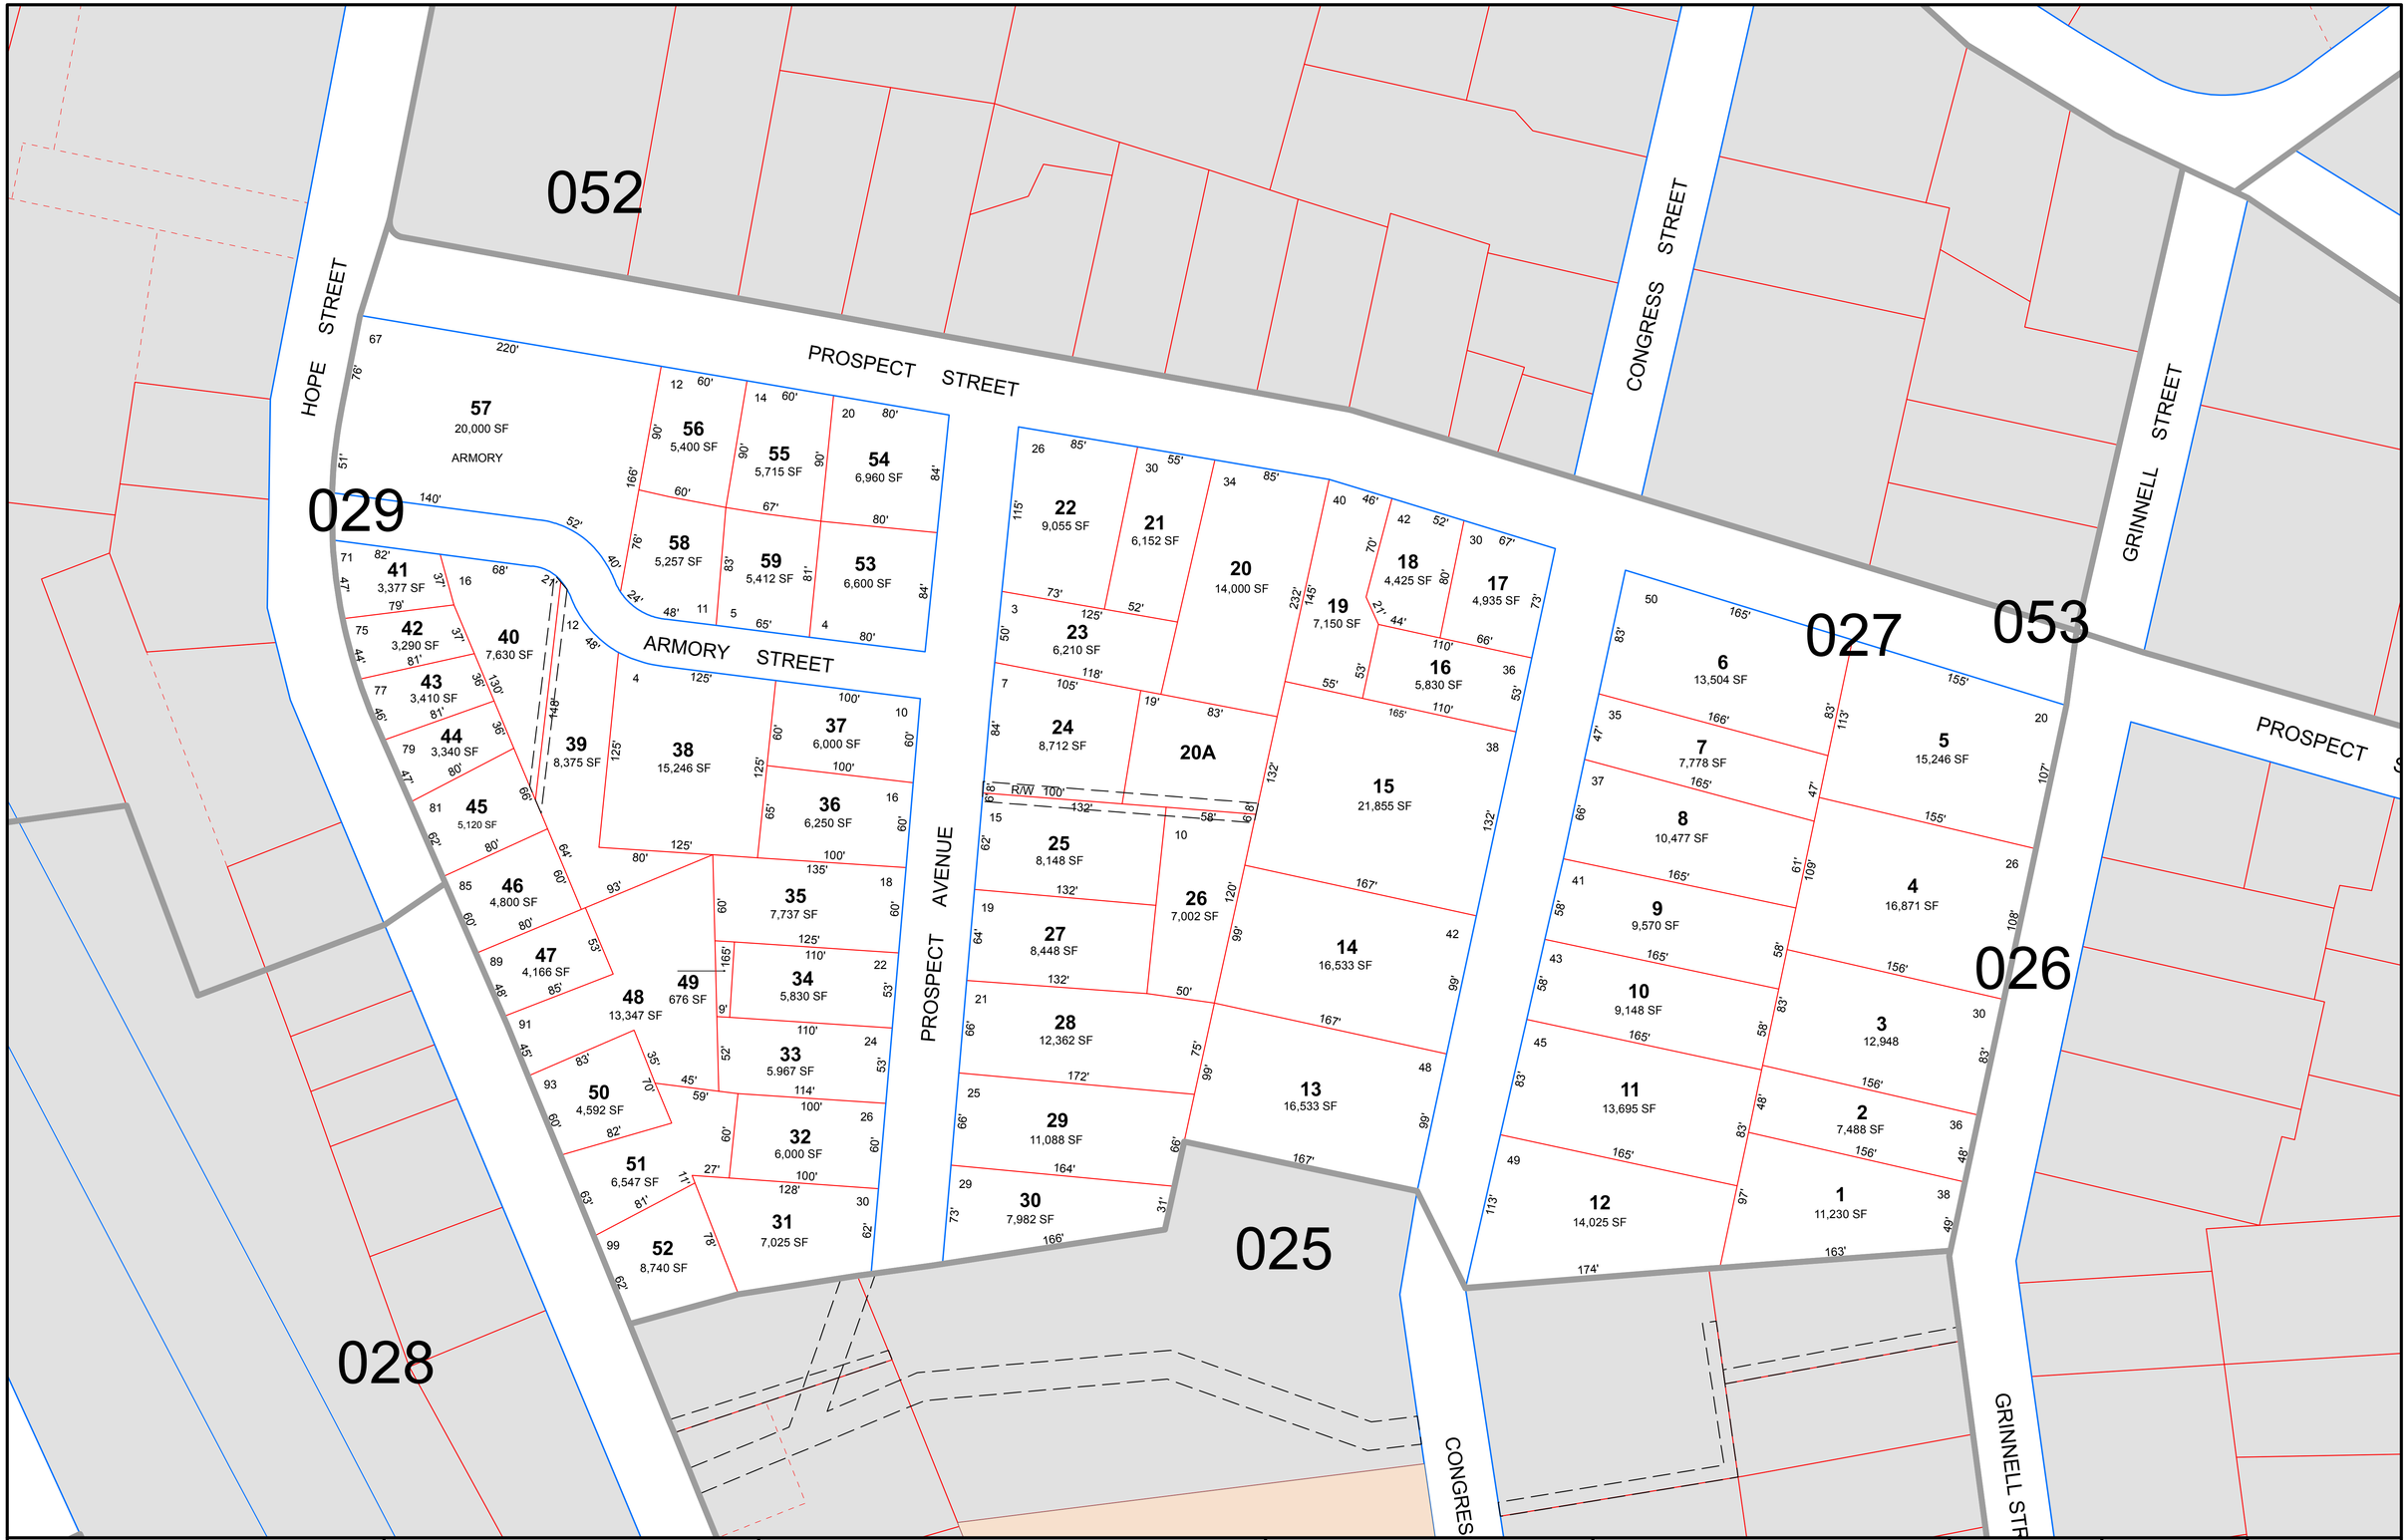

THIS MAP IS FOR ASSESSMENT PURPOSES. IT IS NOT VALID FOR LEGAL DESCRIPTION OR CONVEYANCE.

THE HORIZONTAL DATUM IS THE MASSACHUSETTS STATE PLANE COORDINATE SYSTEM, NAD 83.

PREPARED BY: DEPT. OF PLANNING & DELVELOPMENT

DATA SOURCES: TOWN OF GREENFIELD & MASSGIS, APRIL 2008

REVISED & REPRINTED BY

CAI Technologies
Precision Mapping. Geospatial Solutions.
11 Pleasant Street, Littleton, NH 03561
800.322.4540 · www.cai-tech.com

LEGEND

LOT LINE	EASEMENT LINE		
FORMER LOT LINE	MAP SHEET EDGE		
LOT LINE / EDGE OF WATER	MAP LOT #		22
RIGHT OF WAY LINE	FORMER LOT #		(22)
PAPER STREET ROW	HOUSE STREET #		22
TOWN BOUNDARY	AREA (ACRES OF SQUARE FEET)		2.2 A or 22,222 SF
	TAX MAP SHEET #		002

SCALE: 1" = 50'

FEET: 50 25 0 50 100 150

METERS: 10 5 0 10 20 30

REVISED TO: FEBRUARY, 2017

PROPERTY MAPS

GREENFIELD

MASSACHUSETTS

INDEX DIAGRAM

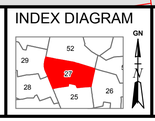

MAP NO.

27