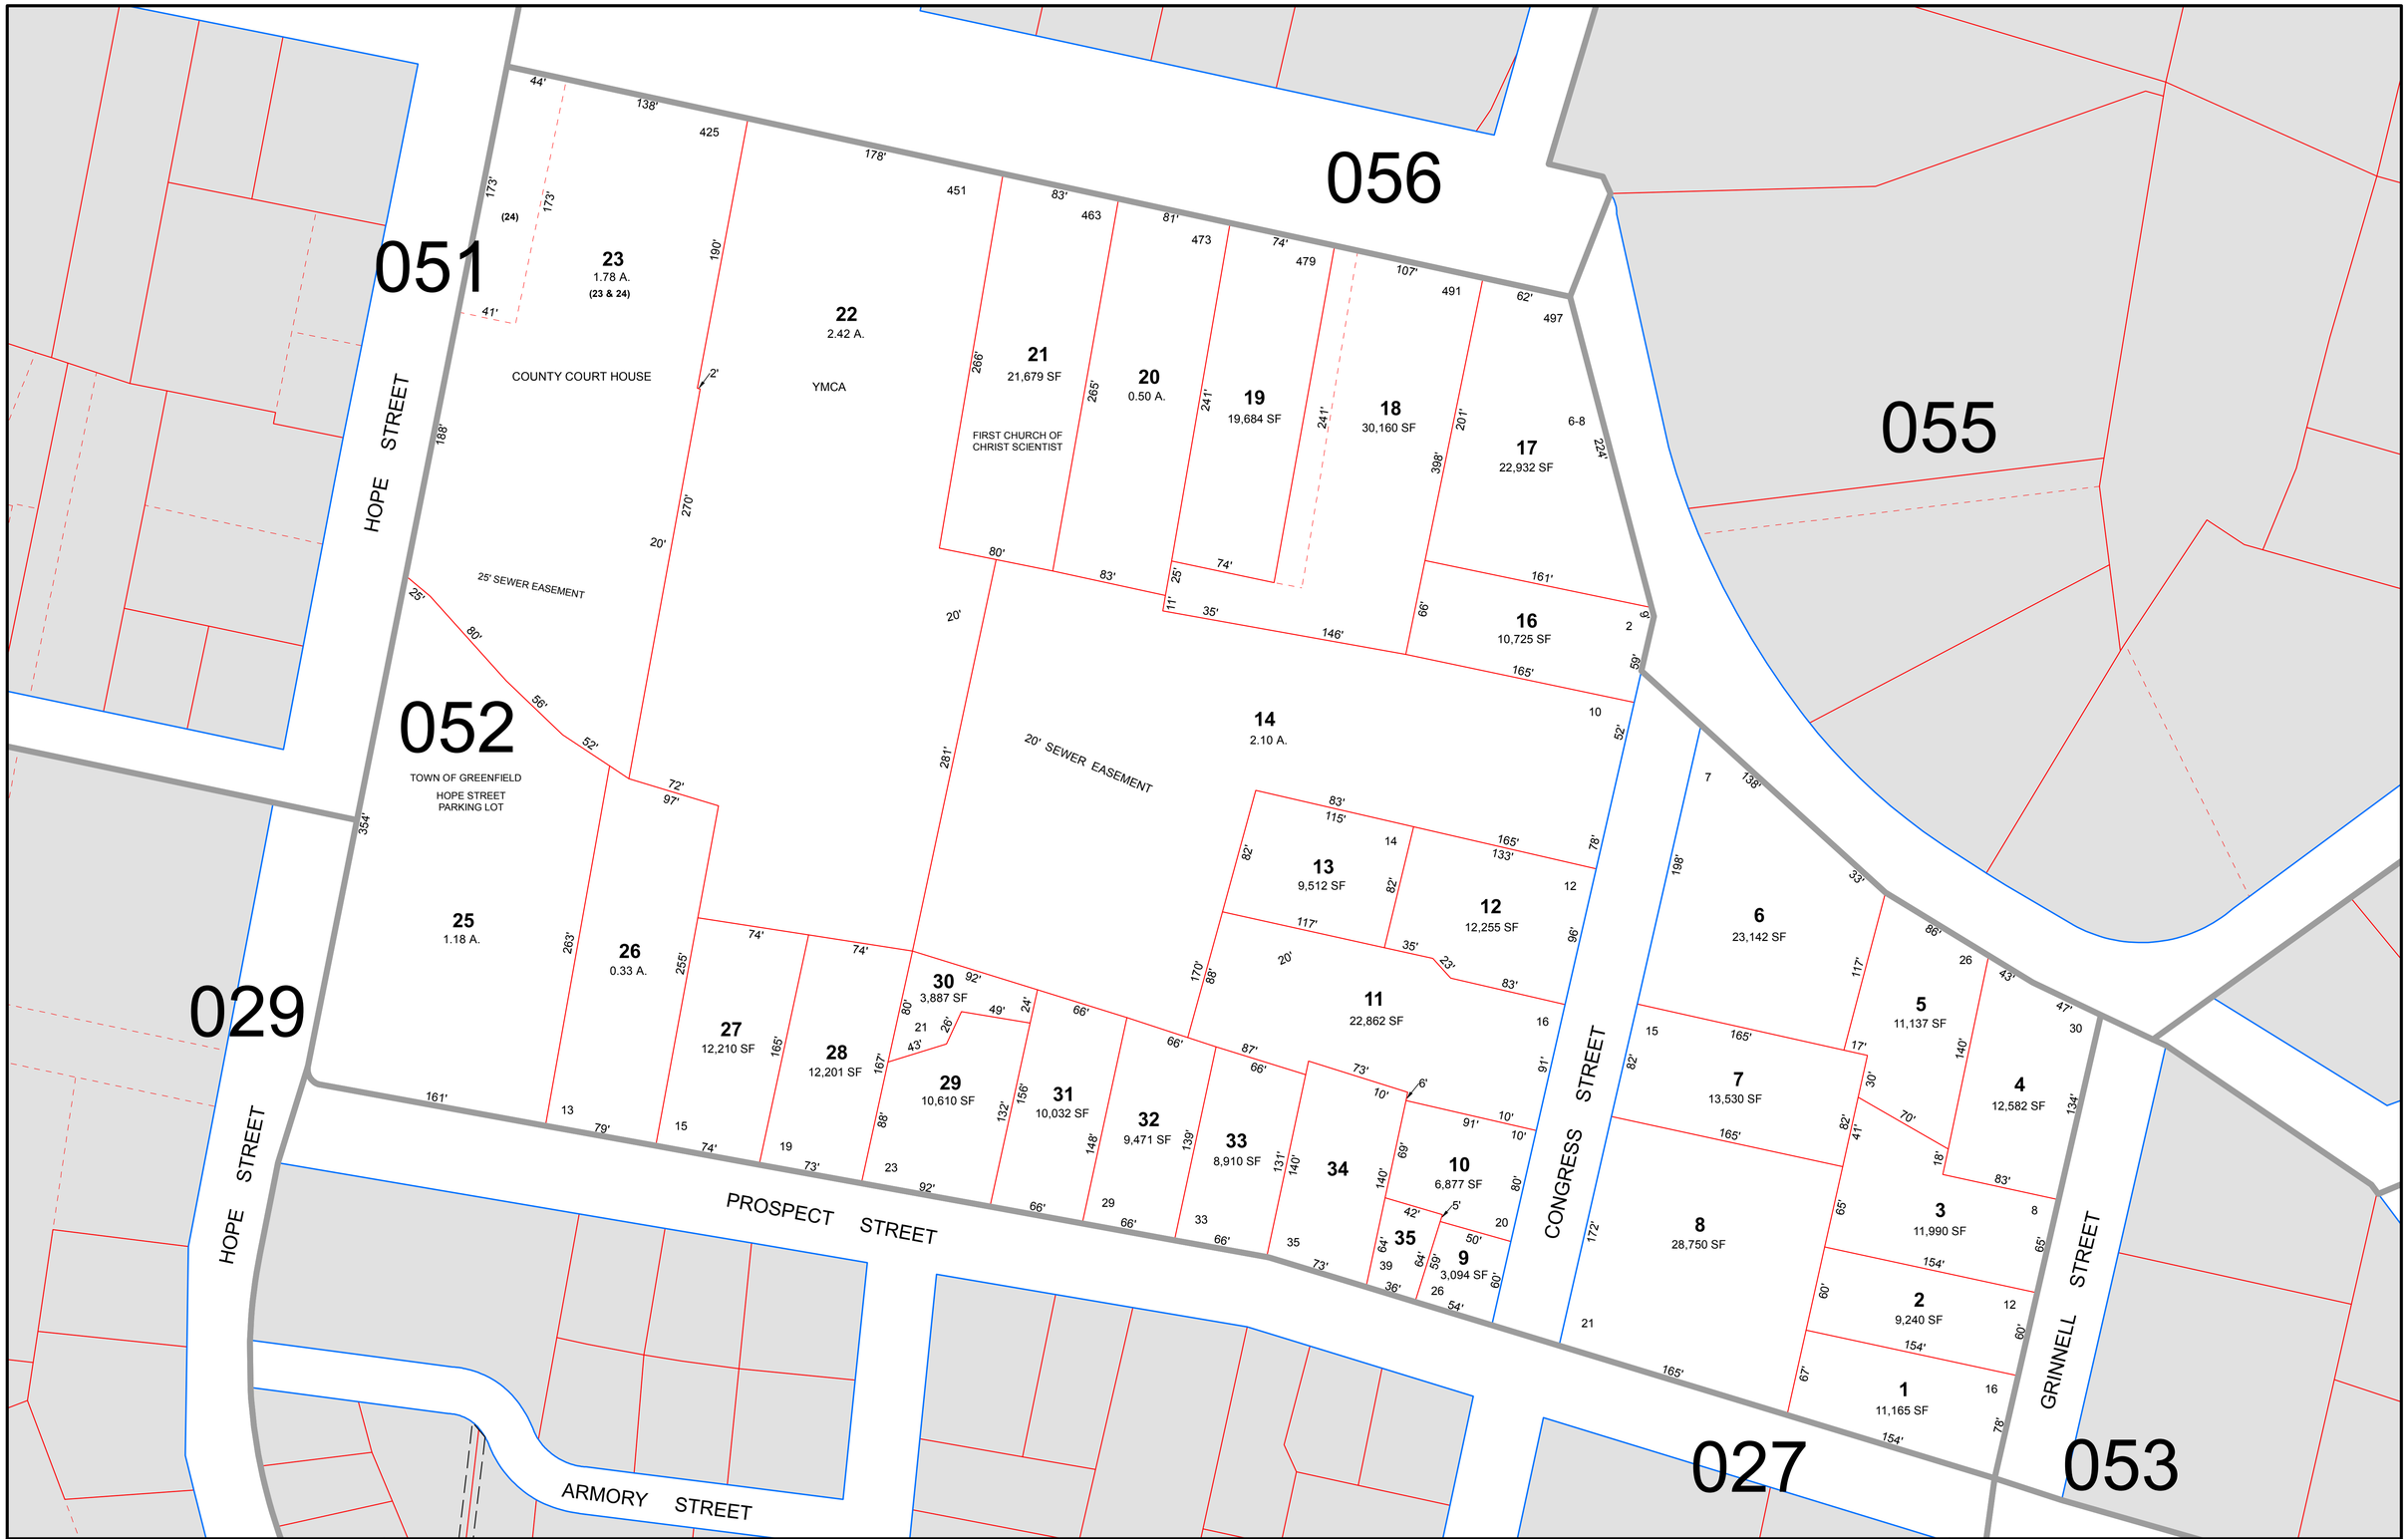

THIS MAP IS FOR ASSESSMENT PURPOSES. IT IS NOT VALID FOR LEGAL DESCRIPTION OR CONVEYANCE.

THE HORIZONTAL DATUM IS THE MASSACHUSETTS STATE PLANE COORDINATE SYSTEM, NAD 83.

PREPARED BY: DEPT. OF PLANNING & DELVELOPMENT

DATA SOURCES: TOWN OF GREENFIELD & MASSGIS, APRIL 2008

REVISED & REPRINTED BY

CAI Technologies
Precision Mapping. Geospatial Solutions.
11 Pleasant Street, Littleton, NH 03561
800.322.4540 - www.cai-tech.com

LEGEND

LOT LINE	
FORMER LOT LINE	
LOT LINE / EDGE OF WATER	
RIGHT OF WAY LINE	
PAPER STREET ROW	
TOWN BOUNDARY	
EASEMENT LINE	
MAP SHEET EDGE	
MAP LOT #	**22**
FORMER LOT #	(22)
HOUSE STREET #	22
AREA (ACRES OF SQUARE FEET)	2.2 A or 22,222 SF
TAX MAP SHEET #	**002**

SCALE: 1" = 50'

FEET 50 25 0 50 100 150

METERS 10 5 0 10 20 30

REVISED TO: JANAURY, 2019

PROPERTY MAPS

GREENFIELD

MASSACHUSETTS

INDEX DIAGRAM

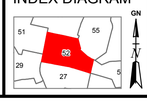

MAP NO.

52