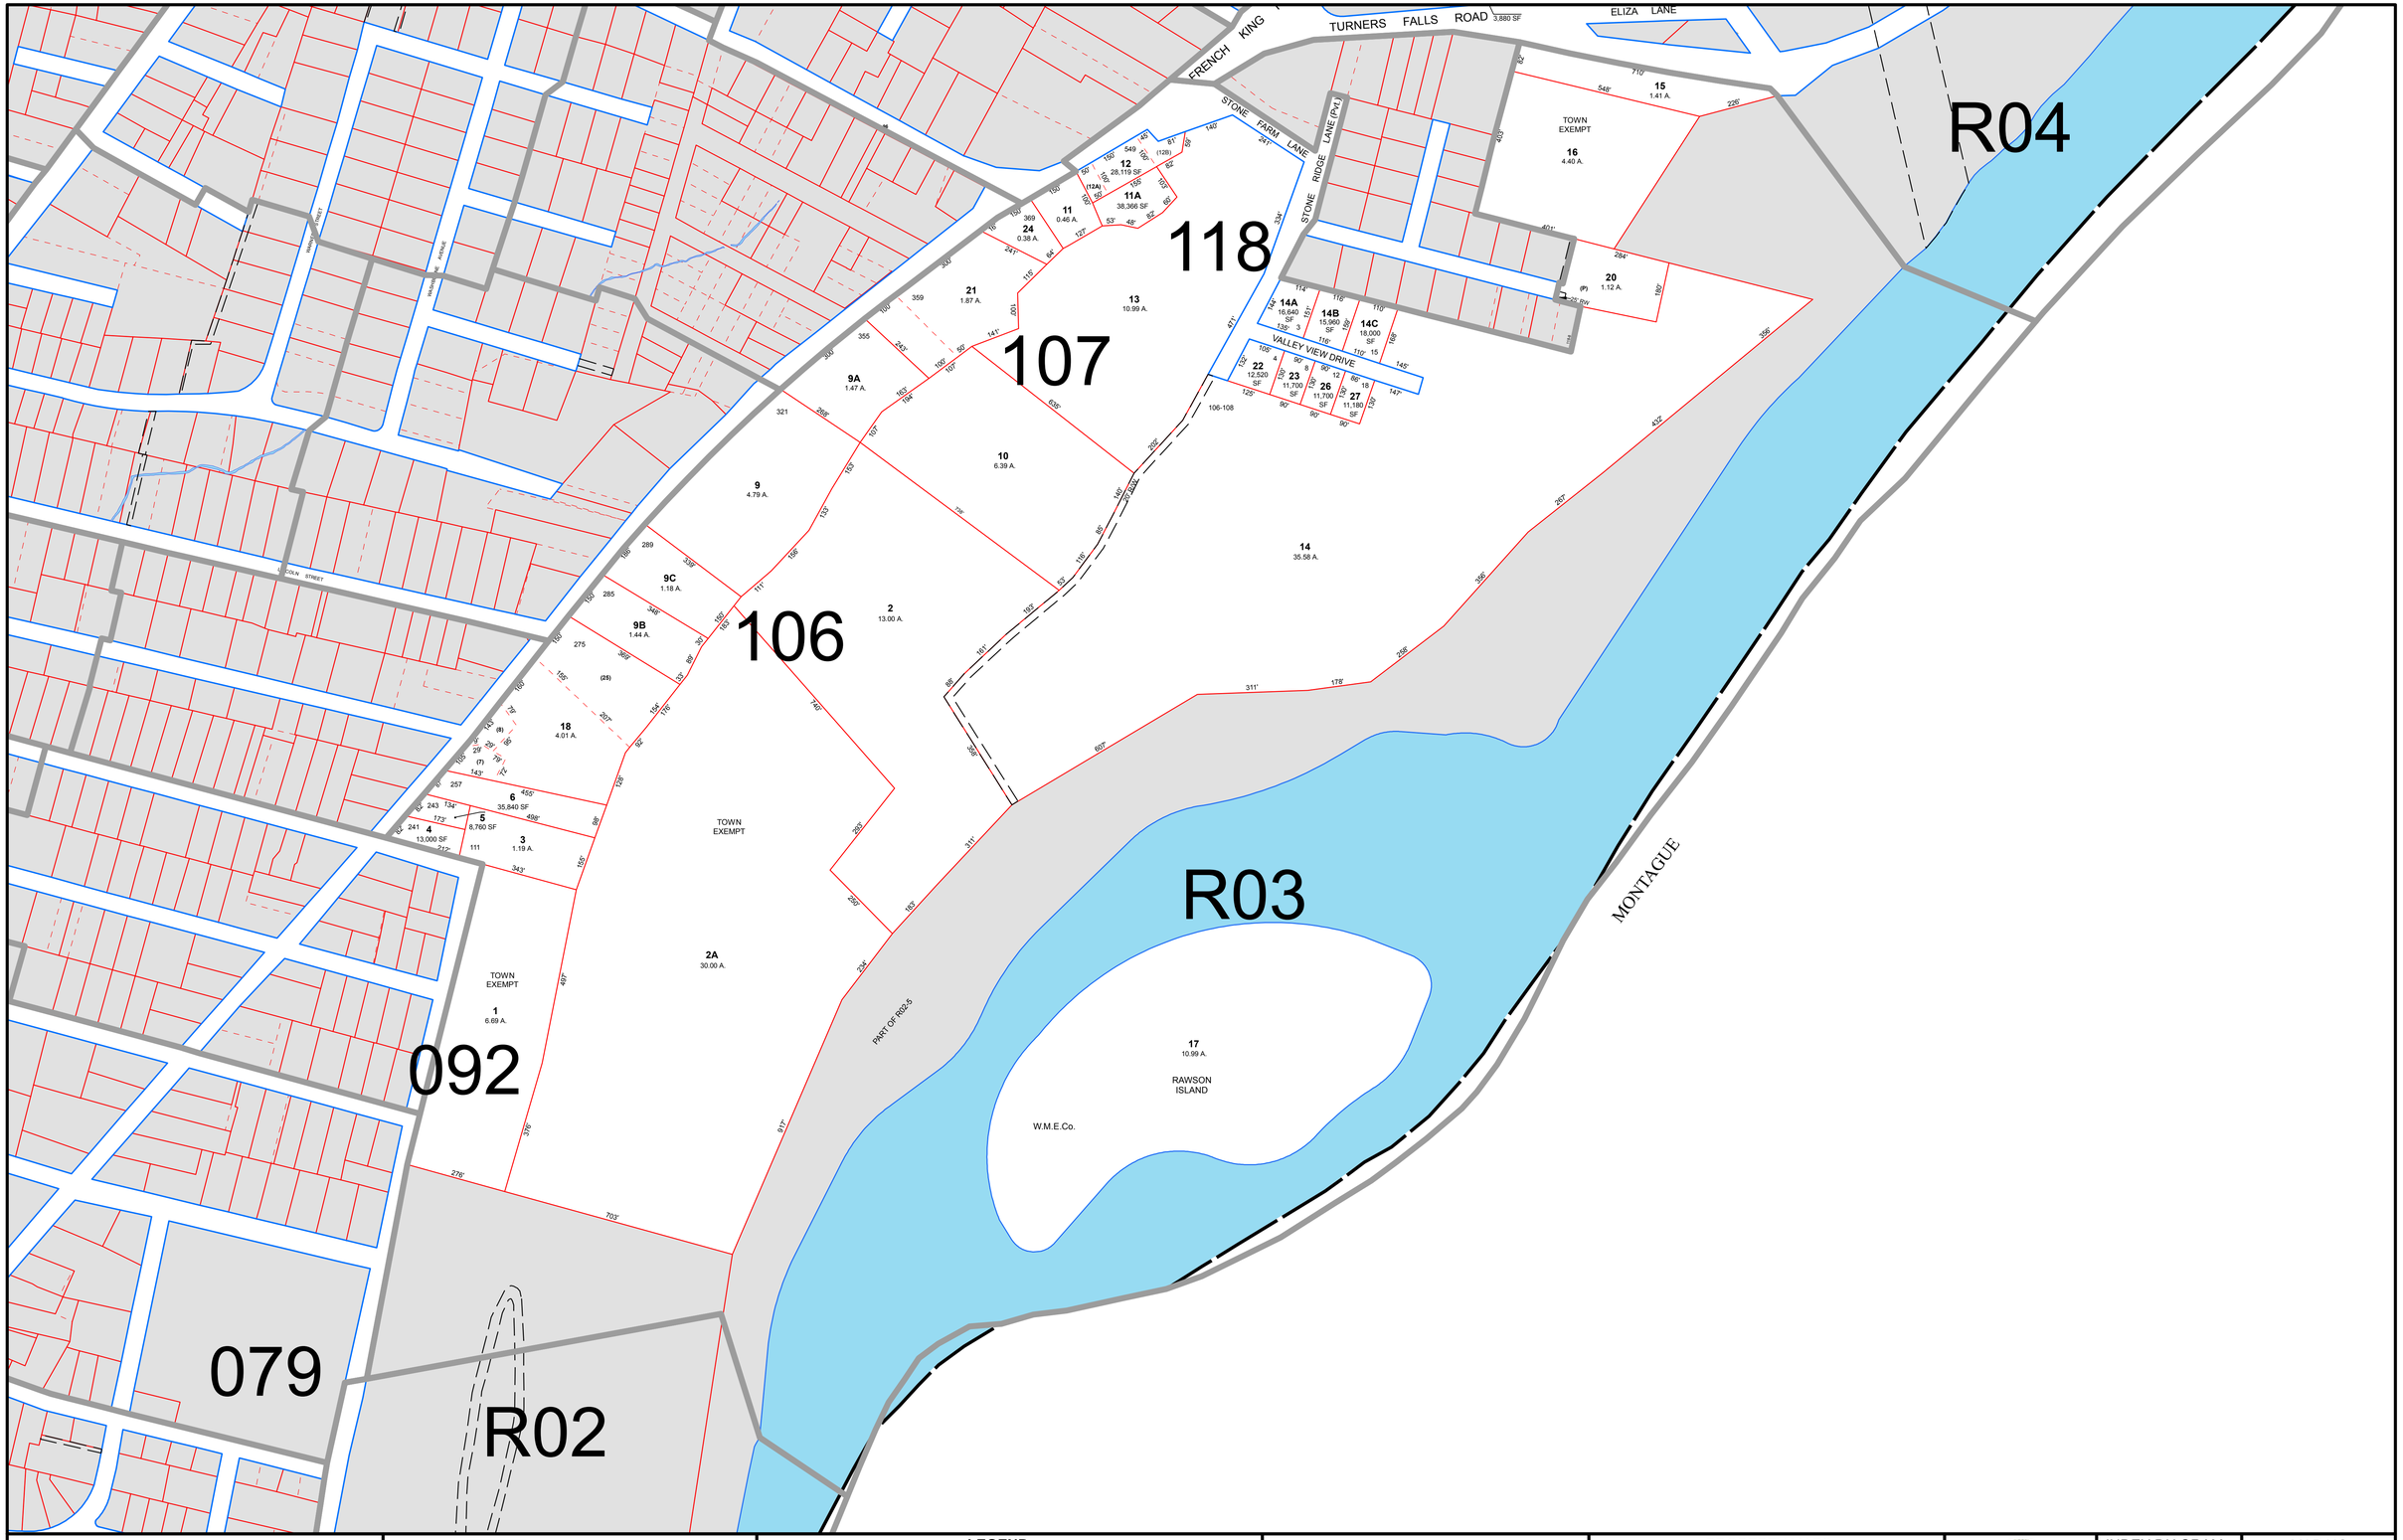

THIS MAP IS FOR ASSESSMENT PURPOSES. IT IS NOT VALID FOR LEGAL DESCRIPTION OR CONVEYANCE.

THE HORIZONTAL DATUM IS THE MASSACHUSETTS STATE PLANE COORDINATE SYSTEM, NAD 83.

PREPARED BY: DEPT. OF PLANNING & DELVELOPMENT

DATA SOURCES: TOWN OF GREENFIELD & MASSGIS, APRIL 2008

REVISED & REPRINTED BY

CAI Technologies
Precision Mapping. Geospatial Solutions.
11 Pleasant Street, Littleton, NH 03561
800.322.4540 - www.cai-tech.com

LEGEND

LOT LINE	EASEMENT LINE
FORMER LOT LINE	MAP SHEET EDGE
LOT LINE / EDGE OF WATER	MAP LOT # 22
RIGHT OF WAY LINE	FORMER LOT # (22)
PAPER STREET ROW	HOUSE STREET # 22
TOWN BOUNDARY	AREA (ACRES OF SQUARE FEET) 2.2 A or 22,222 SF
	TAX MAP SHEET # 002

FEET 200 100 0 200 400 600
METERS 50 25 0 50 100 150
SCALE: 1" = 200'

REVISED TO: JANAURY, 2019

PROPERTY MAPS

GREENFIELD

MASSACHUSETTS

INDEX DIAGRAM

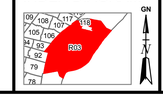

MAP NO.

R03